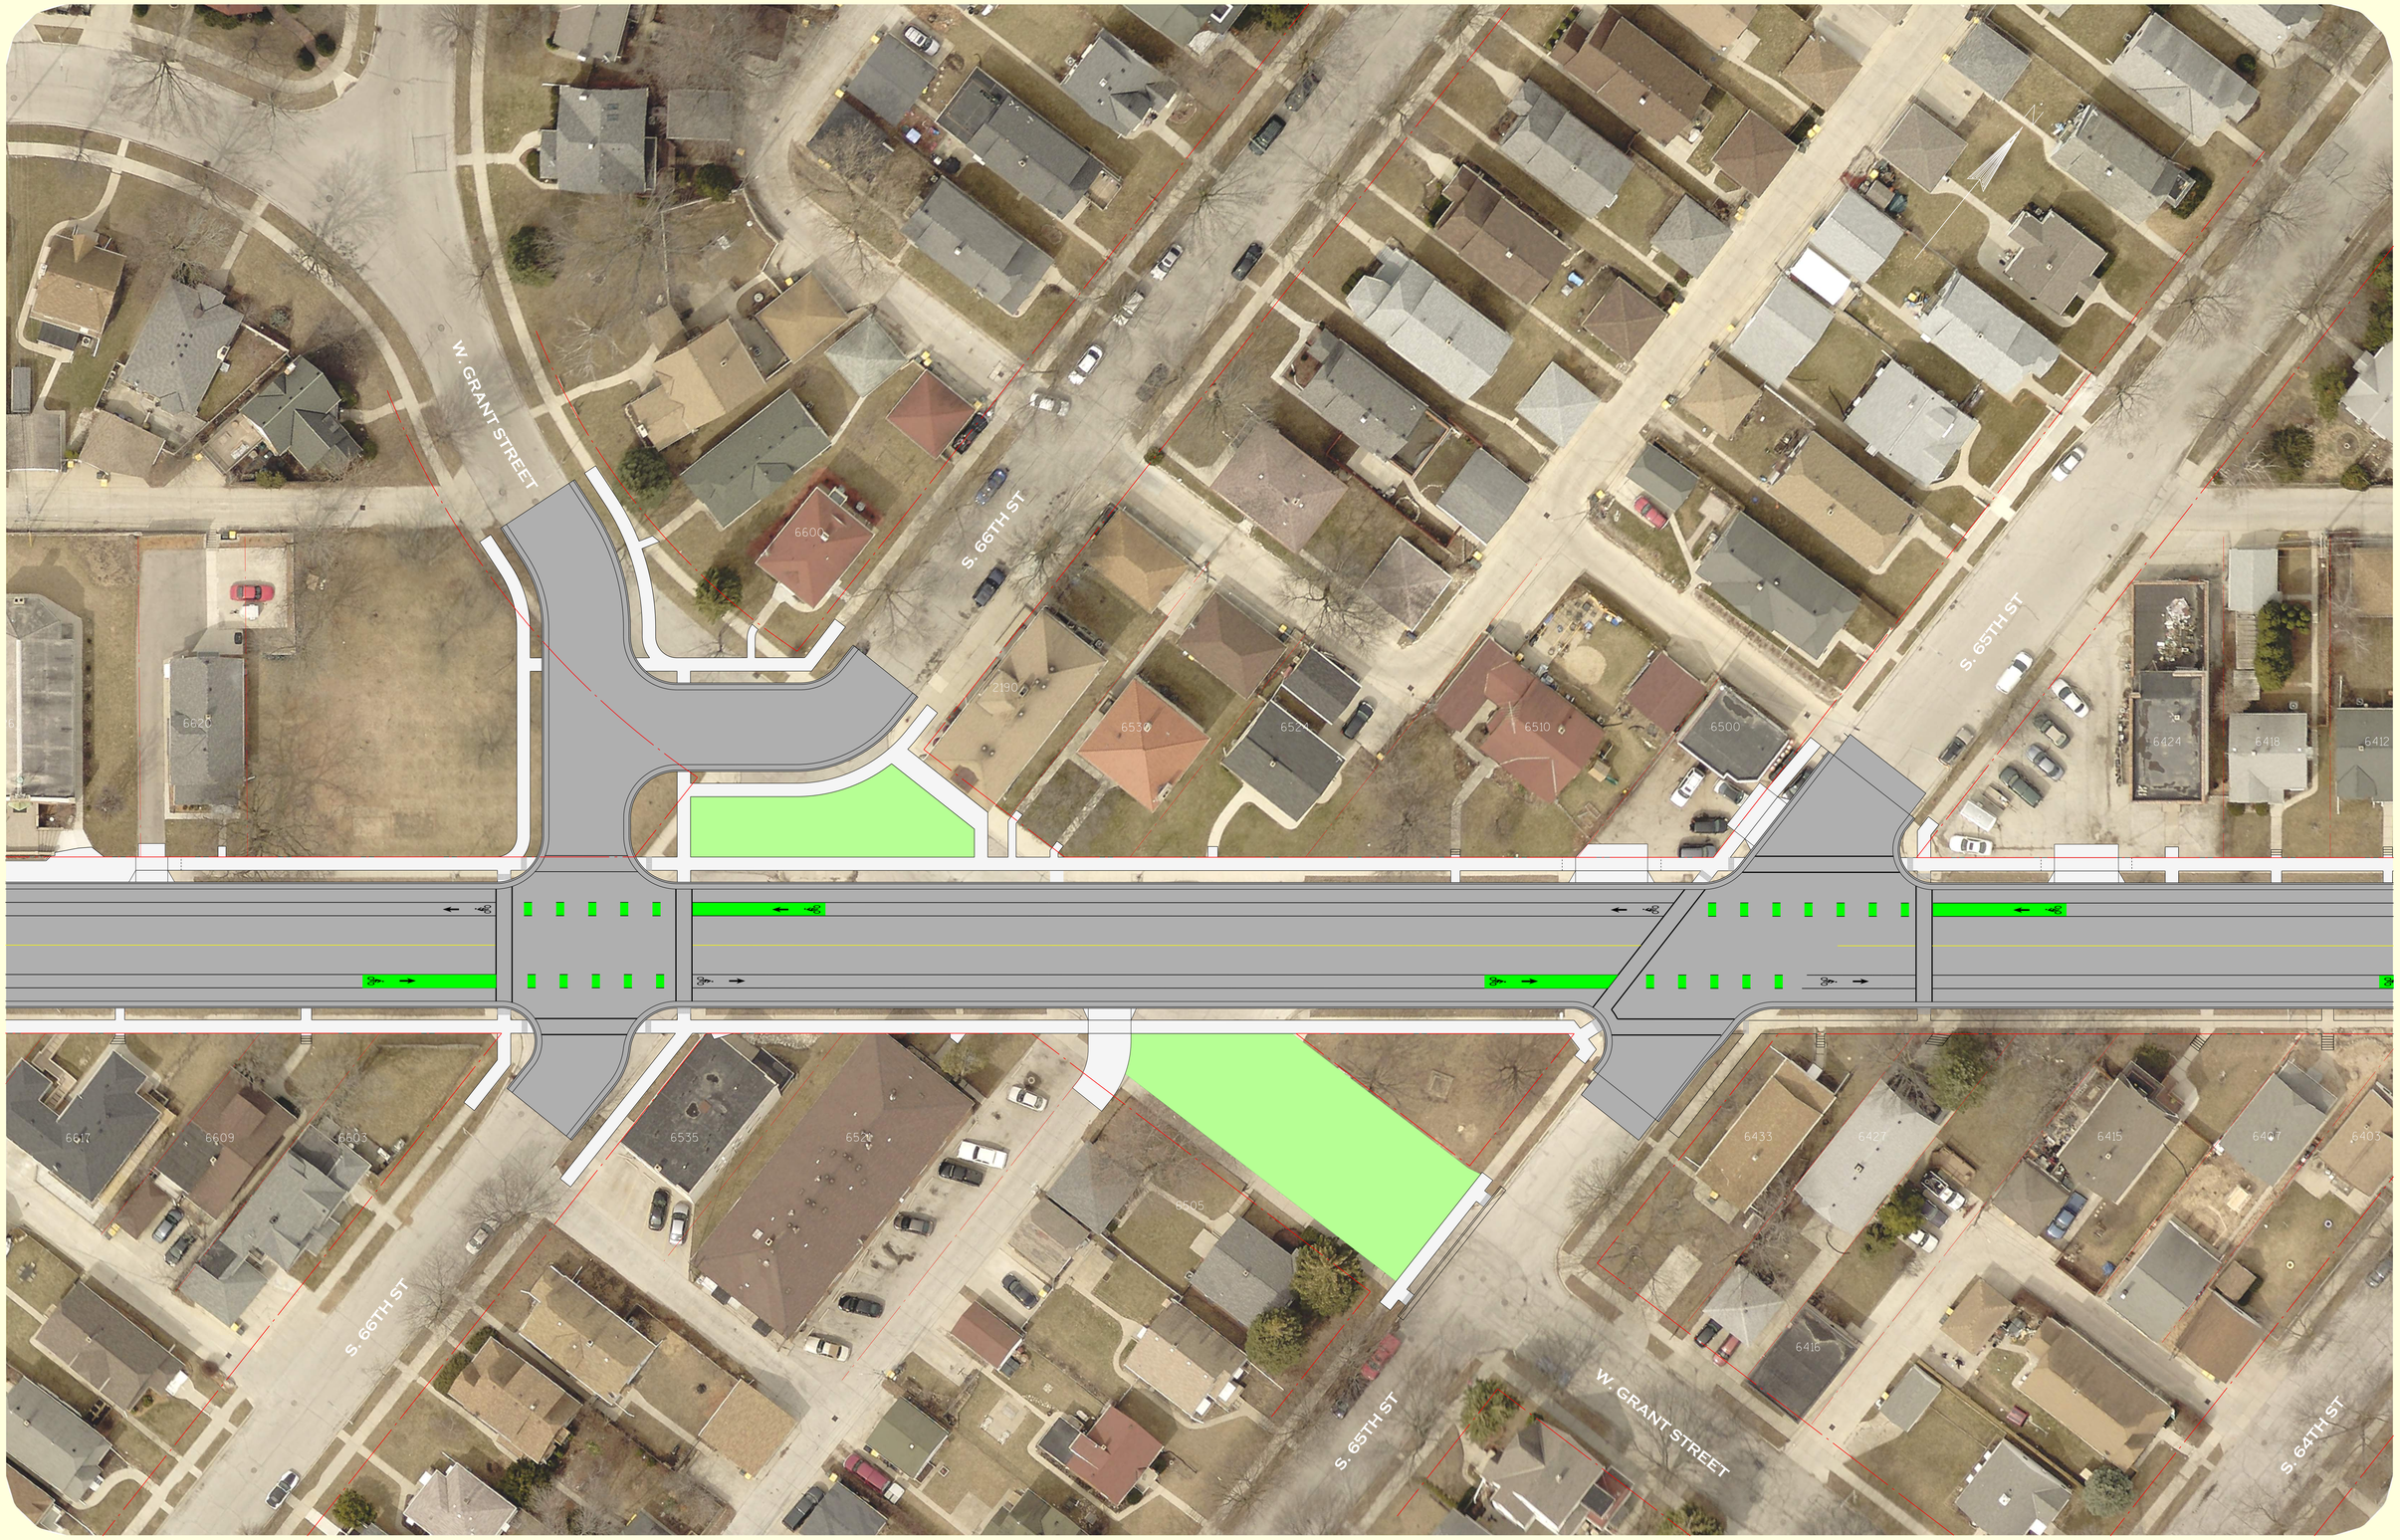

BELOIT RD / GRANT ST / 66TH STREET
INTERSECTION GEOMETRICS

ALTERNATE 2