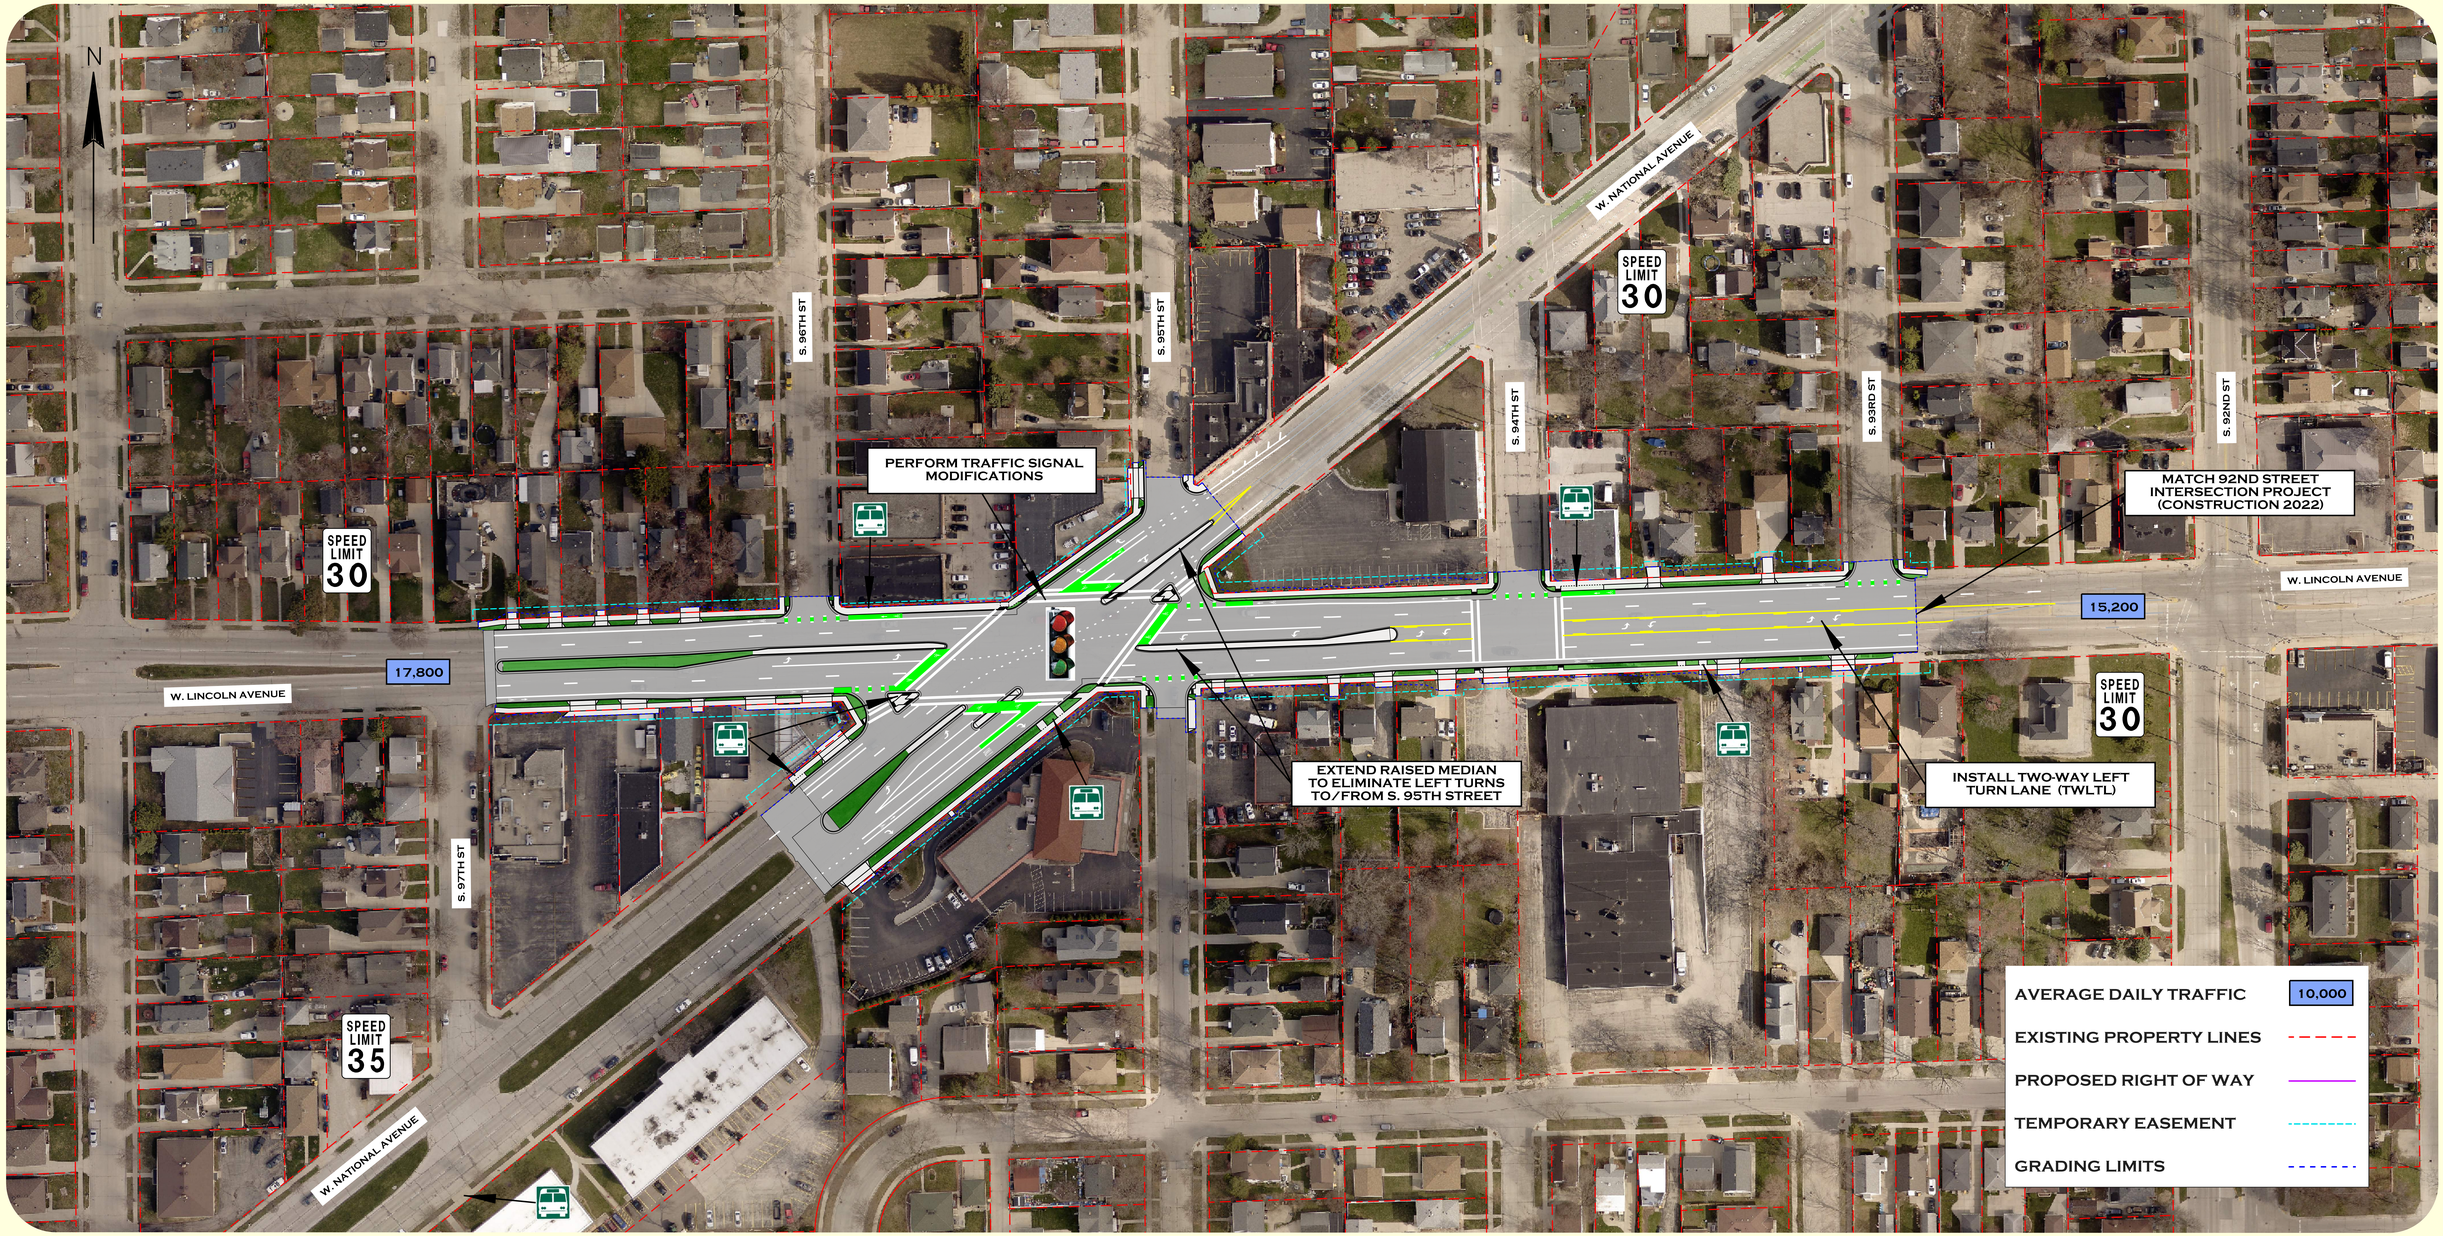

S. 93RD STREET TO S. 96TH STREET

W. LINCOLN AVENUE - ALT 1

CITY OF WEST ALLIS, WI

GRAEF

NOVEMBER 2021