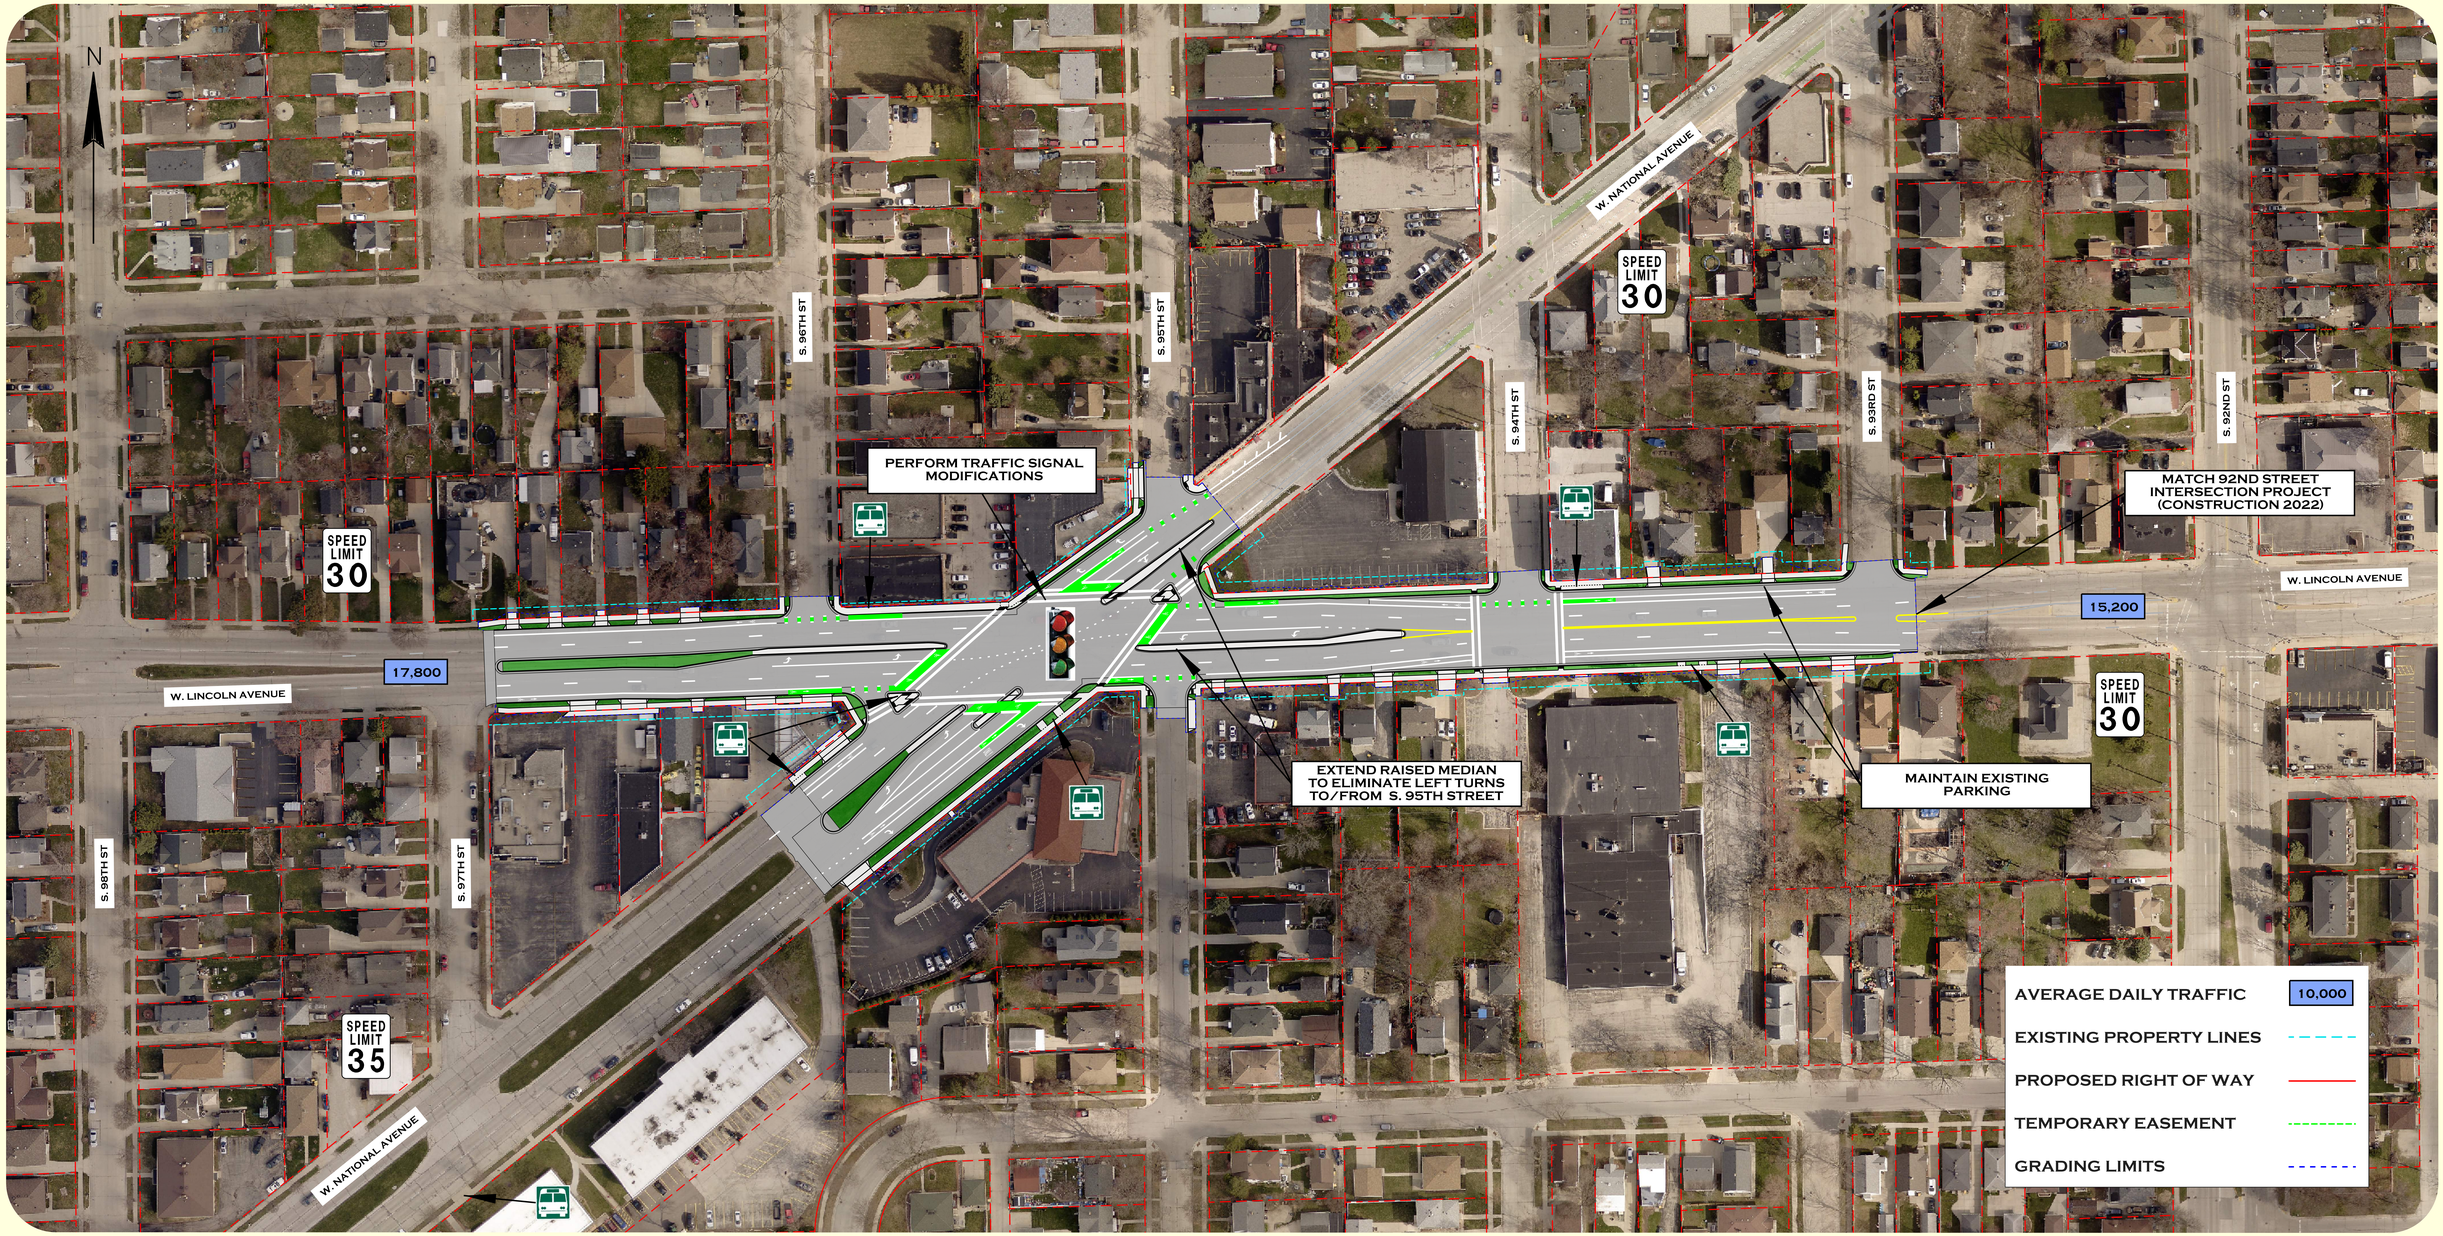

S. 93RD STREET TO S. 96TH STREET

W. LINCOLN AVENUE - ALT 2

CITY OF WEST ALLIS, WI

NOVEMBER 2021