TRAFFIC CONTROL - STAGE 1

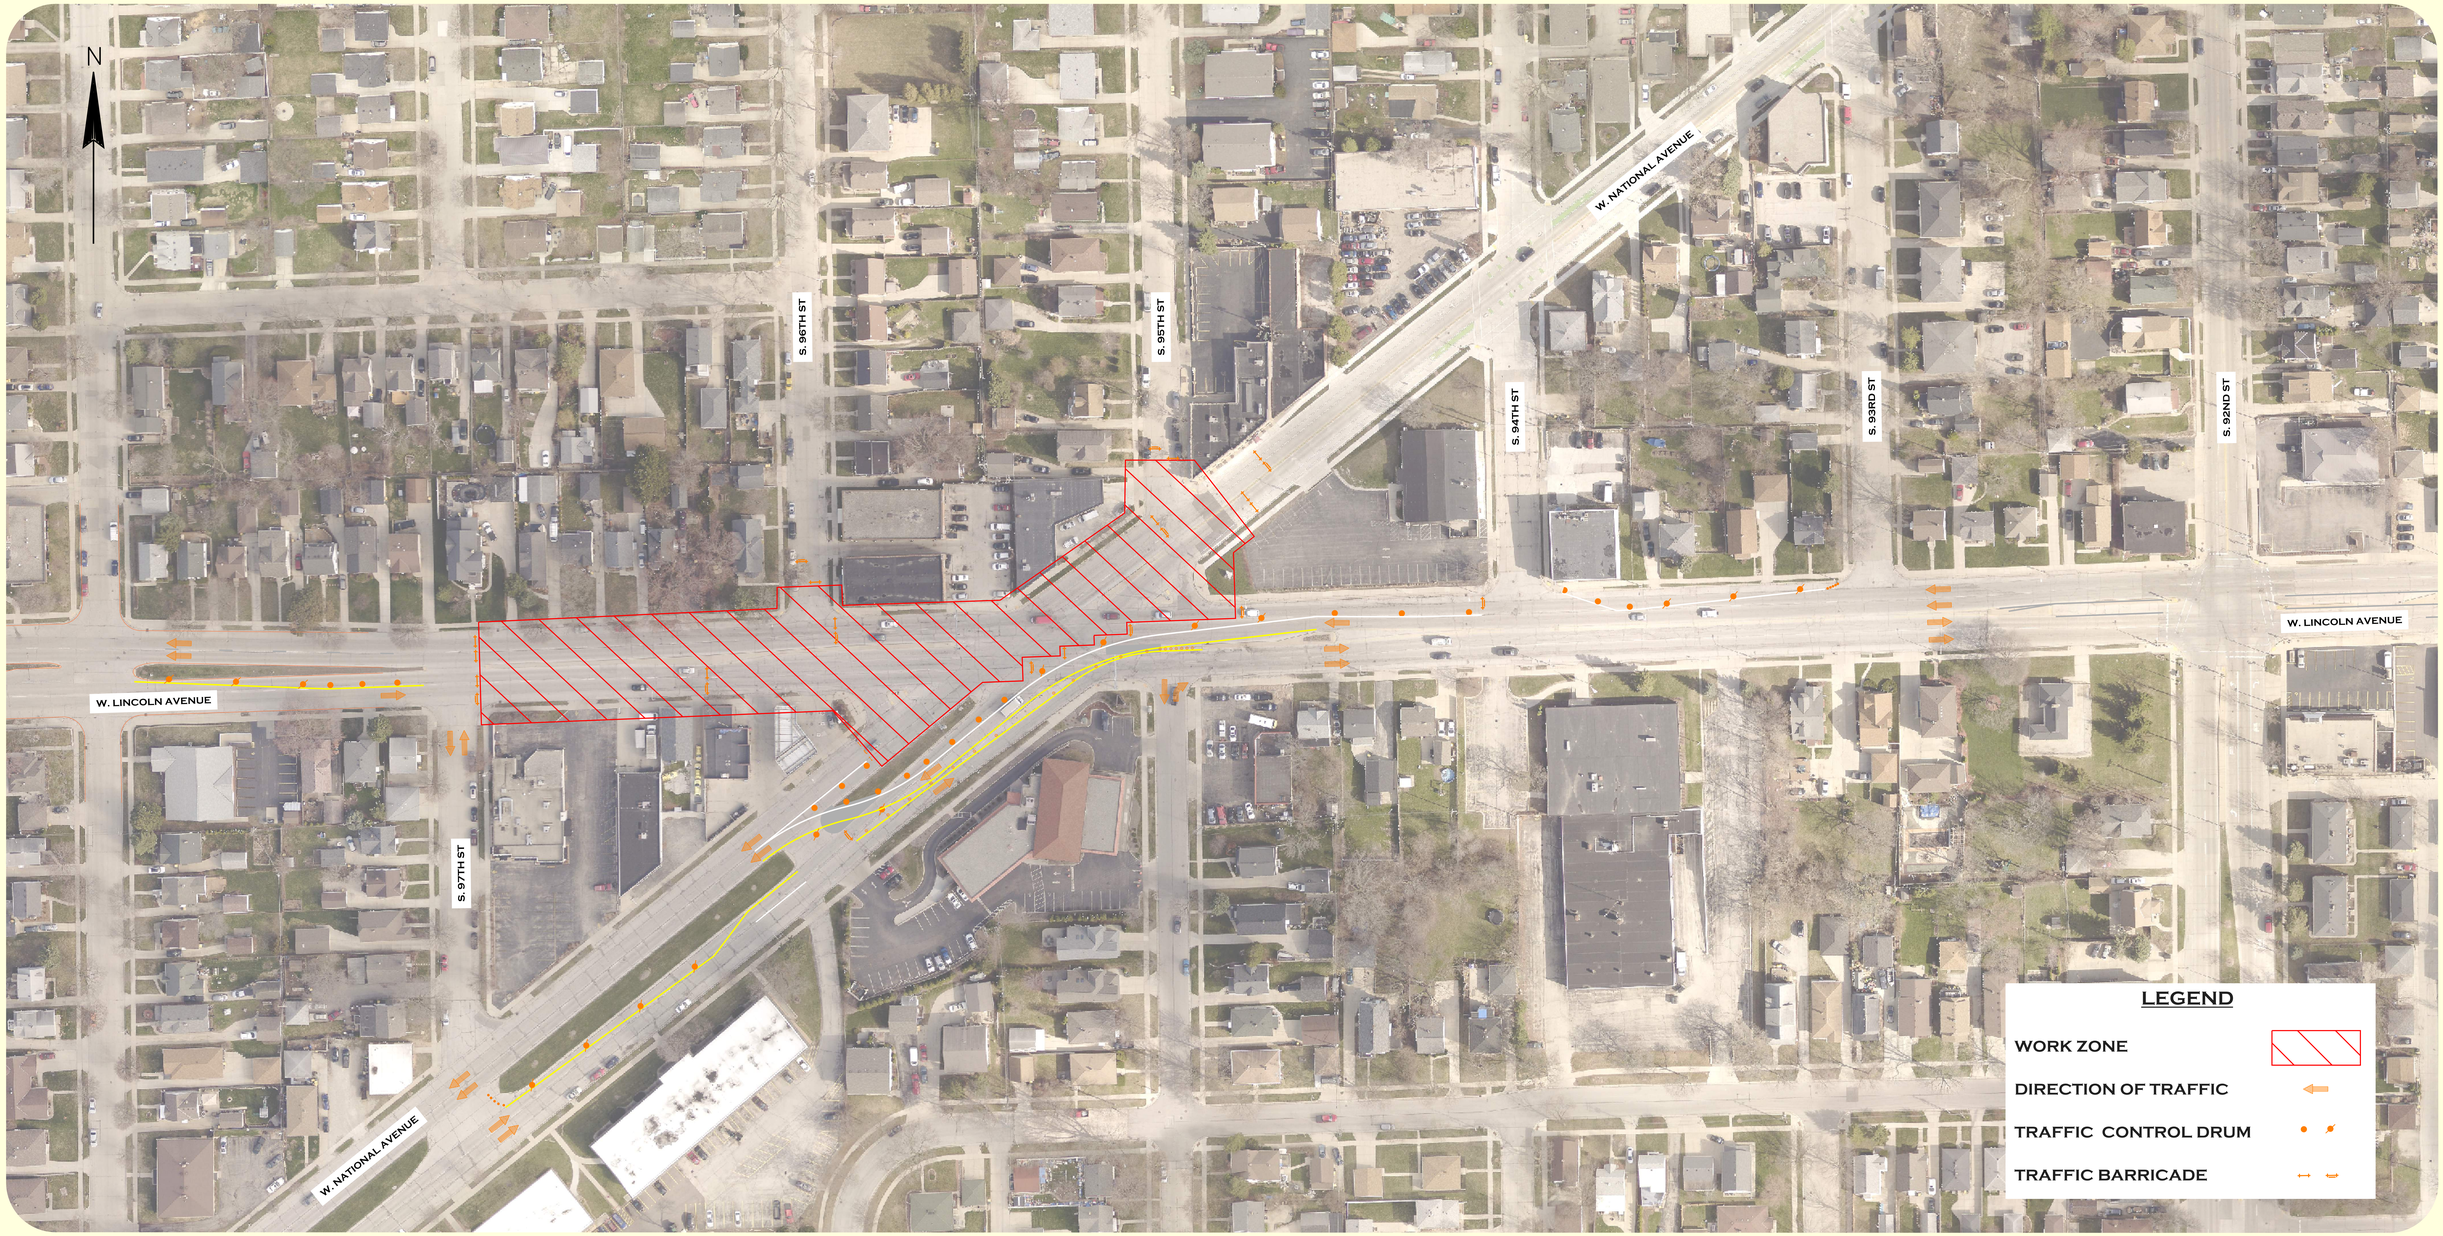

S. 93RD STREET TO S. 96TH STREET

W. LINCOLN AVENUE

CITY OF WEST ALLIS, WI

GRAEF

JULY 2022