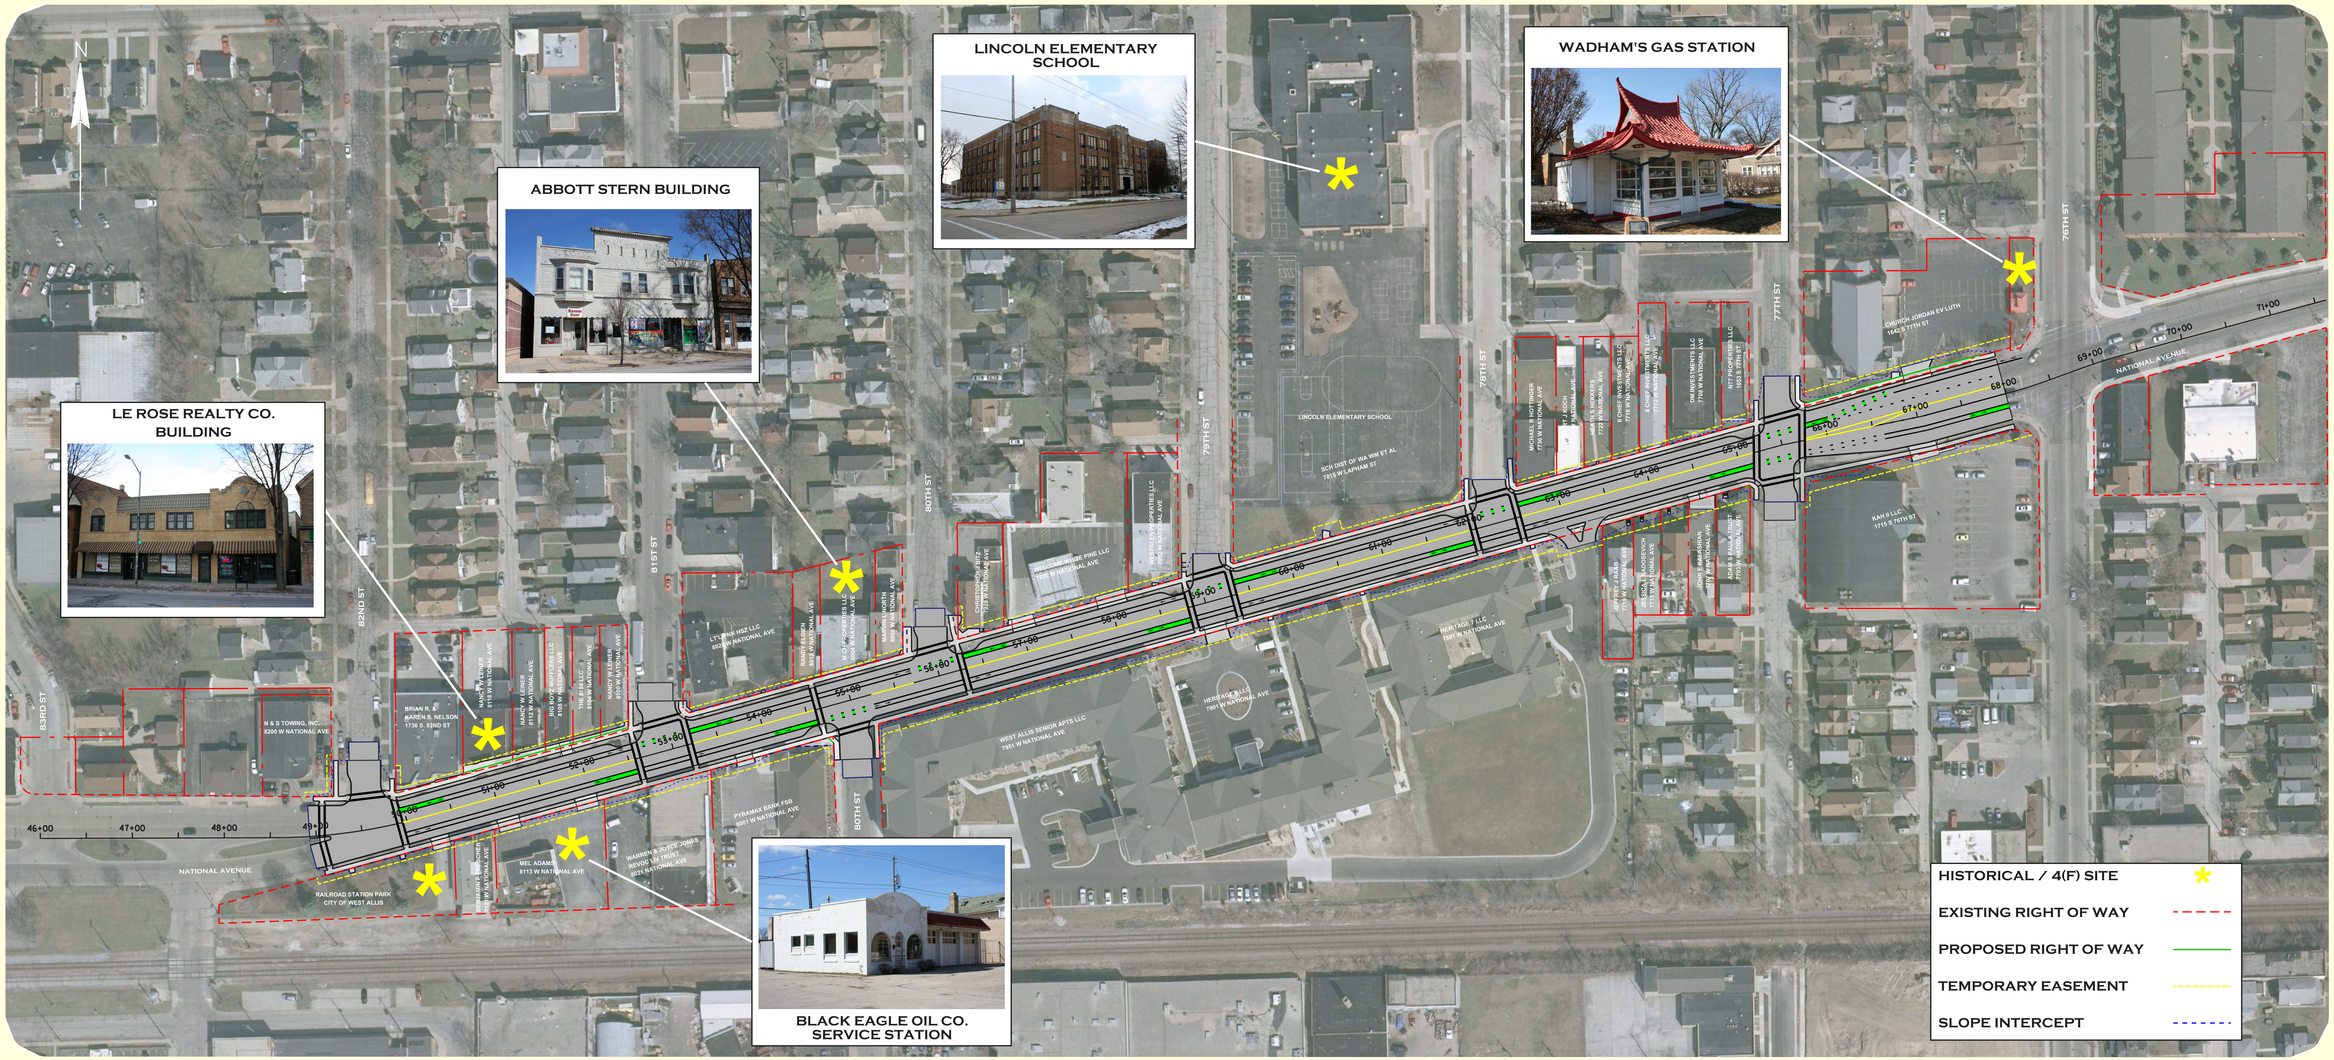

WEST ALLIS

WISCONSIN DEPARTMENT OF TRANSPORTATION

S. 82ND STREET TO S. 76TH STREET

W. NATIONAL AVENUE

CITY OF WEST ALLIS, WI

GRÄEF